



Permit #F00161841-A

FilmL.A., Inc.
6255 W Sunset Blvd, 12th Floor
Hollywood, CA 90028
t: (213)977-8600 - f: (213)977-8601
www.filmla.com

Summary Information

Permit No: F00161841-A

Type of Permit: FILMING

Release Date: 02/11/2020

Production Company THE DIRECTORS BUREAU, LLC

Producer Cristina Trenas

Insured Company Name THE DIRECTORS BUREAU, LLC

Director Nico Mendez

Contact Phone No. 1 323-465-5299

1st AD Alexander Armero

Contact Phone No. 2

Fax

Production Manager Steve Predisik

Address 1633 Cosmo Street

FilmL.A. Coordinator Sarah Neubauer

LOS ANGELES, California 90028

Production Title TEKKEN #2002

Location Manager Steve Predisik

Type of Production Music Video

Primary Phone Mobile - 310-975-4462

Secondary Phone

Location Assistant n/a n/a

Primary Phone Mobile - 000-000-0000

Secondary Phone

Fees

FILMLA NON-REFUNDABLE FILM PERMIT RIDER \$111.00
FEE

Total Permit Fee \$111.00

Number of Locations 3



Summary Information

Location

Location 1 of 3

Page 1 of 1

Permit Number F00161841-A

Production Company THE DIRECTORS BUREAU, LLC

Insured Company THE DIRECTORS BUREAU, LLC

Production Title TEKKEN #2002

Location Manager Steve Predisik

Primary Phone Mobile - 310-975-4462

Secondary Phone

Location Address 6030 Laurel Canyon Blvd, Los Angeles, CA, 91606

Location Type Retail Business

Film Dates 2/10/2020 - 2/10/2020 09:00 - 19:00 1 day

Open or Closed to the Public Closed

Generic Conditions **THE CONSUMPTION OF ALCOHOLIC BEVERAGES AND THE USE OF DRUGS, INCLUDING MARIJUANA, ON LOCATION BY ANY CAST, CREW, OR INVITED GUESTS IS STRICTLY PROHIBITED.**

*LA CITY AND/OR LA COUNTY FIRE CHECKLIST ATTACHED TO FINAL PERMIT. THE PERMITTEE IS RESPONSIBLE FOR COMPLETING CHECKLIST PRIOR TO FILMING ACTIVITY AT THIS LOCATION. NON COMPLIANCE MAY RESULT IN ASSIGNMENT OF A FIRE OFFICER.

Community Survey Obtained

Must Maintain 5' Clearance on Sidewalks/Walkways

Must maintain local/emergency access

No cast or crew parking on area streets

No interference with merchant activity.

No interference with vehicular or pedestrian traffic

No Parking in handicap spaces at anytime.

Equipment on Location	Type	Quantity	Personnel on Location	Type	Quantity
	5 or 10 ton trucks	3		Cast	10
	Cast/Crew vehicles	50		Crew	30
	Cube Trucks	3		Extras	10
	Generator	1		Spot	1
	Motor Homes	1		Check	
	Picture vehicles	1			
	Portable restrooms	1			
	Vans	3			

Filming Activities Atmospheric smoke effects (water based); Exterior Dialogue; Exterior establishing shots; Exterior models against scenery; Interior Dialogue; Interior models against scenery; Interior/exterior playback ;

Jurisdiction Political: Los Angeles City - Council District 02

Police: Los Angeles Police Department

Fire: Los Angeles City

Thomas Guide Page: 532

Grid: G7

Coordinator Note RIDER A ADDS CREW PARKING AT 5250 LANKERSHIM

Parking Base Camp 6161 Whitsett Ave, Los Angeles, CA, 91606
 Location Type : Other Location

Crew Parking 6161 Whitsett Ave, Los Angeles, CA, 91606
 Location Type : Other Location

Parking Notes

SPOT CHECK APPROVED PER INSPECTOR OWENS 2/7

ADDITIONAL CREW PARKING:
 5250 LANKERSHIM BLVD
 NORTH HOLLYWOOD, 91601



Summary Information

Location

Location 2 of 3

Page 1 of 2

Permit Number F00161841-A

Production Company THE DIRECTORS BUREAU, LLC

Insured Company THE DIRECTORS BUREAU, LLC

Production Title TEKZEN #2002

Location Manager Steve Predisik

Primary Phone Mobile - 310-975-4462

Secondary Phone

Location Address Tiara St, Laurel Canyon Blvd - West 300', North Hollywood, CA, 91606

Location Type Street

Prep Dates 2/10/2020 - 2/10/2020 05:00 - 06:00 1 day

Film Dates 2/10/2020 - 2/10/2020 06:00 - 19:00 1 day

Strike Dates 2/10/2020 - 2/10/2020 19:00 - 20:00

Open or Closed to the Public Closed

Generic Conditions **THE CONSUMPTION OF ALCOHOLIC BEVERAGES AND THE USE OF DRUGS, INCLUDING MARIJUANA, ON LOCATION BY ANY CAST, CREW, OR INVITED GUESTS IS STRICTLY PROHIBITED.**

*LA CITY AND/OR LA COUNTY FIRE CHECKLIST ATTACHED TO FINAL PERMIT. THE PERMITTEE IS RESPONSIBLE FOR COMPLETING CHECKLIST PRIOR TO FILMING ACTIVITY AT THIS LOCATION. NON COMPLIANCE MAY RESULT IN ASSIGNMENT OF A FIRE OFFICER.

Community Survey Obtained

Equipment staging and vehicles may park on one side of the street only.

Must Maintain 5' Clearance on Sidewalks/Walkways

Must maintain local/emergency access

No cast or crew parking on area streets

No interference with merchant activity.

No Parking in handicap spaces at anytime.

Number of uniformed officers listed on the permit is a minimum requirement. Permittee remains responsible for deploying a sufficient number of uniformed officers to provide traffic and crowd control to ensure the safety of the film crew and the public.

Please see attached Tiara St (closure) btwn Laurel Canyon Blvd west to Alley - Directors Bureau.pdf
 documents Film_LA agent Letter_Executed.pdf

Equipment on Location	Type	Quantity	Personnel on Location	Type	Quantity
5 or 10 ton trucks		3	Cast		20
Cast/Crew vehicles		50	Crew		50
Cube Trucks		3	Extras		30
Generator		1	Off-Duty/Retired LAPD Officer(s)		2
Motor Homes		1	Spot Check		1
Picture vehicles		6			
Portable restrooms		1			
Vans		3			

Filming Activities Equipment on sidewalk, in curb lane & across street; Exterior Dialogue; Exterior establishing shots; Exterior models against scenery; Intermittent pedestrian control; Intermittent traffic control - 2 minutes standard; Exterior playback ;

Jurisdiction Political: Los Angeles City - Council District 02

Police: Los Angeles Police Department
Fire: Los Angeles City

Coordinator Note RIDER A ADDS CREW PARKING AT 5250 LANKERSHIM

**Summary Information****Location**

Location 2 of 3

Page 2 of 2

Permit Number F00161841-A**Production Company** THE DIRECTORS BUREAU, LLC**Insured Company** THE DIRECTORS BUREAU, LLC**Production Title** TEKKEN #2002**Location Manager** Steve Predisik

Primary Phone Mobile - 310-975-4462

Secondary Phone

Parking**Base Camp**

6161 Whitsett Ave, Los

Location Type : Angeles, CA, 91606

Other Location

Parking Notes

spot check approved for base camp / crew parking per inspector owens 2/7

ADDITIONAL CREW PARKING:

5250 LANKERSHIM BLVD

NORTH HOLLYWOOD, 91601

Crew Parking

6161 Whitsett Ave, Los

Location Type : Angeles, CA, 91606

Other Location

NO
P
R
E
M
I
S
E
S



Summary Information

Location

Location 3 of 3

Page 1 of 2

Permit Number F00161841-A

Production Company THE DIRECTORS BUREAU, LLC

Insured Company THE DIRECTORS BUREAU, LLC

Production Title TEKKE #2002

Location Manager Steve Predisik

Primary Phone Mobile - 310-975-4462

Secondary Phone

Location Address Victory Blvd, Colfax Ave, Burbank Blvd, Whitsett Ave, North Hollywood, 91606

Location Type Grid

Film Dates 2/10/2020 - 2/10/2020 05:00 - 22:00 1 day

Open or Closed to the Public Open

Generic Conditions **THE CONSUMPTION OF ALCOHOLIC BEVERAGES AND THE USE OF DRUGS, INCLUDING MARIJUANA, ON LOCATION BY ANY CAST, CREW, OR INVITED GUESTS IS STRICTLY PROHIBITED.**

All vehicles must be parked on private property

GRID: Companies may briefly set-up on a sidewalk to film a vehicle in motion. However, no stopping and setting up without the prior approval of all affected business/residence owners.

GRID: Filming activity may not exceed a two hour time frame in any location.

GRID: It is the responsibility of the permittee to be aware of Special Condition areas, which are excluded from this grid location. A complete list of Special Condition areas can be found at www.Filmla.com

GRID: Max of 5 equipment vehicles allowed, must be smaller than a 3 ton cube truck or a stake bed.

GRID: May not interfere with filming activities of production companies in possession of location-specific permits, previously scheduled special events, or existing construction projects.

GRID: Re-setting/ Adjustment of equipment while using Process trailers, Tow Dolly, Insert cars, Camera cars, Russian arm and the like, is required to be done on a basecamp lot.

May not interfere with filming activities of production companies in possession of location-specific permits, previously scheduled special events, or existing construction projects.

Must Maintain 5' Clearance on Sidewalks/Walkways

Must maintain local/emergency access

No cast or crew parking on area streets

No interference with merchant activity.

No Parking in handicap spaces at anytime.

No stopping and setting up in residential areas before 7am or after 10pm without prior approval

No stopping or setting up in front of merchants or residents without prior approval

Number of uniformed officers listed on the permit is a minimum requirement. Permittee remains responsible for deploying a sufficient number of uniformed officers to provide traffic and crowd control to ensure the safety of the film crew and the public.

Equipment on Location	Type	Quantity	Personnel on Location	Type	Quantity
	Picture vehicles	1		Cast	5
	Vans	2		Crew	10
				Off-Duty/Retired LAPD Officer(s)	2

Filming Activities Camera in car; Equipment on sidewalk only.; Exterior Dialogue; Exterior establishing shots; Exterior models against scenery; Intermittent pedestrian control; Intermittent traffic control - 2 minutes standard; B-Roll;

Jurisdiction Political: Los Angeles City - Council District 02

Police: Los Angeles Police Department **Fire:** Los Angeles City

Coordinator Note RIDER A ADDS CREW PARKING AT 5250 LANKERSHIM

Parking **Base Camp**
 Location Type : Filming Location
Parking Notes
 CREW PARKING:

Crew Parking
 Location Type : Filming Location



Summary Information

Location

Location 3 of 3

Page 2 of 2

Permit Number F00161841-A

Production Company THE DIRECTORS BUREAU, LLC

Insured Company THE DIRECTORS BUREAU, LLC

Production Title TEKKEN #2002

Location Manager Steve Predisik

Primary Phone Mobile - 310-975-4462



Secondary Phone

5250 LANKERSHIM BLVD
NORTH HOLLYWOOD, 91601

NOT A
NO
PERMIT

ROAD CLOSED AHEAD	DETOUR AHEAD	ROAD CLOSED			ROAD CLOSED TO THRU TRAFFIC	DETOUR	DETOUR	DETOUR	END DETOUR
W20-3	W20-2	R11-2	R3-1	R3-2	R11-4	M4-10(R)	M4-10(L)	SC3(CA)	M4-8a

SYMBOL LEGEND	
	= 28" TRAFFIC CONE / 36" DELINEATOR
	= TYPE I BARRICADE W/ SIGN
	= FLASHING ARROW BOARD
	= HIGH LEVEL WARNING DEVICE
	= SIGNALIZED INTERSECTION
	= EXISTING DRIVEWAY
	= DIRECTION OF TRAFFIC

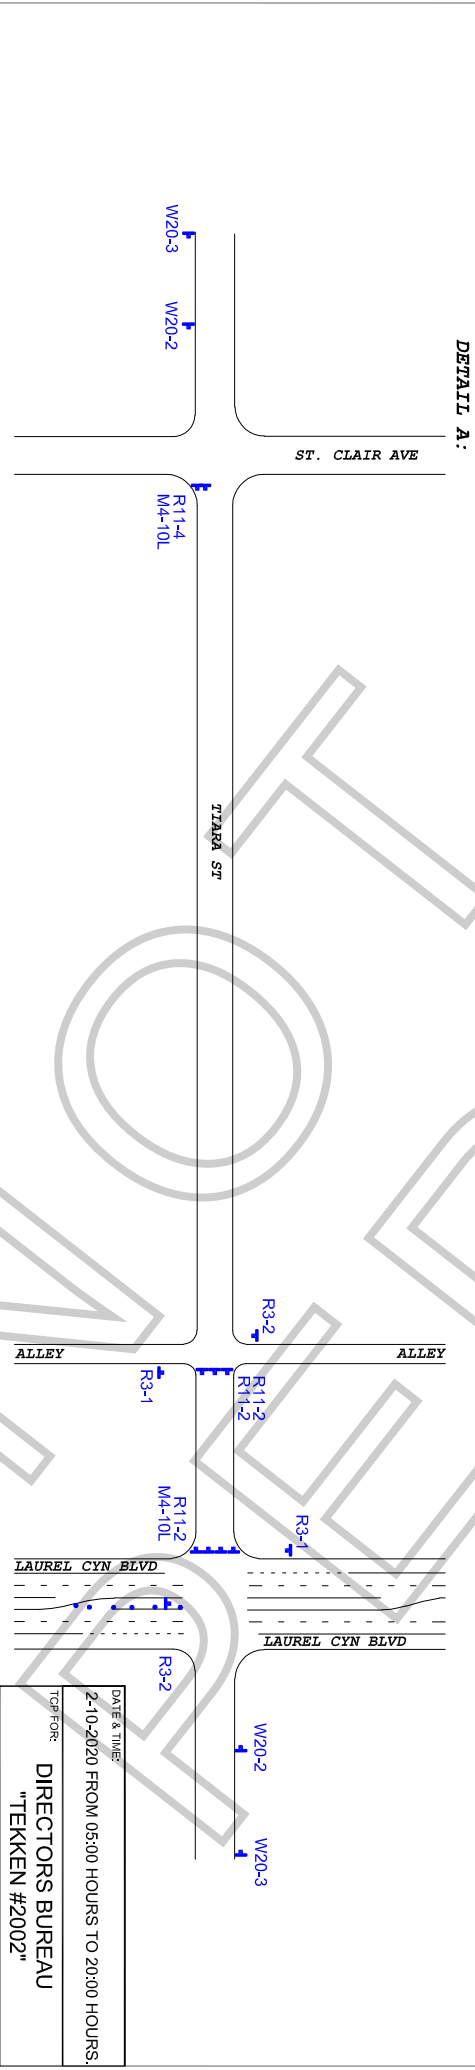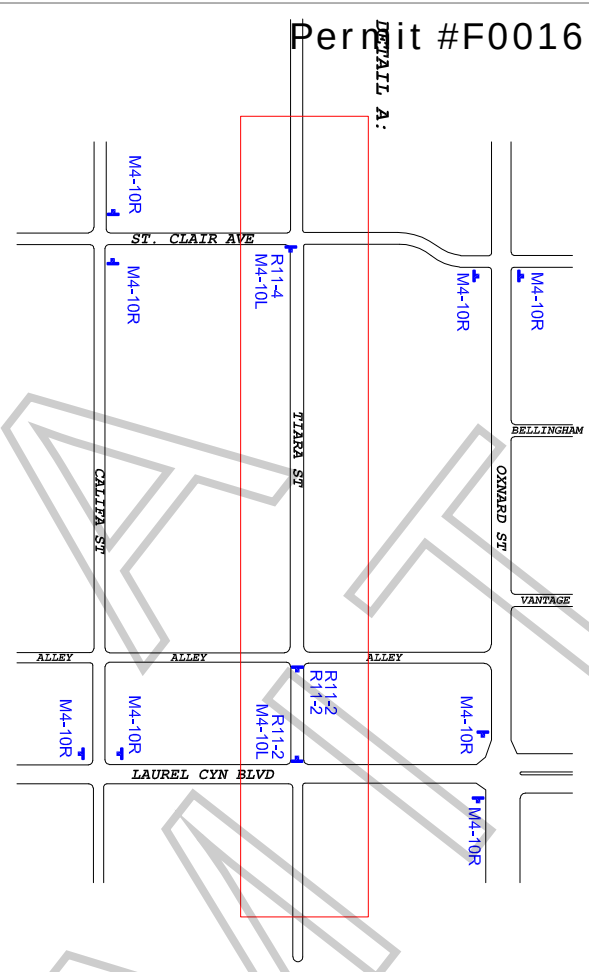

WORK ZONE TRAFFIC CONTROL PLAN GENERAL NOTES

- ALL SIGNING, STRIPING, AND TRAFFIC CONTROL DEVICES SHALL BE IN ACCORDANCE WITH THE LATEST EDITIONS OF THE CALIFORNIA MANUAL ON UNIFORM TRAFFIC CONTROL DEVICES (CAMUTCD), W.A.T.C.H. MANUAL, CALTRANS STANDARDS PLANS, CALTRANS STANDARD SPECIFICATIONS, AND/OR AS DIRECTED BY THE PERMIT ENGINEER.
- THERE WILL BE NO INTERFERENCE WITH TRAFFIC SIGNALS OR CROSSWALKS.
- CONES WILL BE 28" MINIMUM HEIGHT AND HAVE REFLECTORIZED SLEEVES FOR NIGHT WORK.
- POLICE WILL DIRECT TRAFFIC IF NECESSARY.

ALL TRAFFIC CONTROL WILL BE INSTALLED TO MEET OR EXCEED THE MOST CURRENT CAMUTCD AND WATCH MINIMUM REQUIREMENTS

DATE & TIME: 2-10-2020 FROM 05:00 HOURS TO 20:00 HOURS.	
TOP FOR: DIRECTORS BUREAU "TEKKEN #2002"	
LOCATION: FULL STREET CLOSURE - TARA ST FROM LAUREL CANYON BLVD WEST TO ALLEY NORTH HOLLYWOOD, CALIFORNIA	
TOP PREPARED BY: JCL TRAFFIC SERVICES 500 S. GREENWOOD AVE NORTH HOLLYWOOD, CA 91605 PH: (818) 962-6775 C31-CA-16-# 886557	CONTACT(S): CONRAD ELROD OFFICE# 213-763-9000 STEVE FREDISIK PH# 310-975-4462
DRAWN BY: M. MENJAR	DATE: _____
SCALE: N.T.S.	REVISIONS: _____
FILM/AT: SARAH NEUBAUER	SHEET: 1 OF 1




APPOINTMENT OF Film This! Production Services
AS AUTHORIZED AGENT AND REPRESENTATIVE

I certify that I am a representative of The Directors Bureau (Principal) and am authorized to enter into binding contractual agreements on Principal's behalf provided Principal has pre-approved such agreements. I further certify that I am authorized by Principal to appoint other representatives and agents for Principal and to give such representatives and agents authority to enter into and bind Principal to agreements relating to the issuance and compliance with location film (e.g. theatrical, television, commercial, and other motion picture filming) and still photographic permits, including the permits themselves and any riders to such permits. Acting on the behalf of Principal in my capacity as its authorized representative, I appoint Film This! Production Services and its employees and agents as Principal's authorized representatives and agents to apply for and receive location film (e.g. theatrical, television, commercial, and other motion picture filming) and still photographic permits on behalf of Principal through FilmLA for any city, county or other jurisdiction that FilmLA contracts with, in accordance with Principal's instructions, to negotiate, discuss, accept, modify, agree to bind the Principal to the terms and conditions of such permits (including any restrictions and/or community guidelines applicable to any such permit) and to execute such permits on behalf of Principal. Principal understands, acknowledges and agrees that it (and/or its insurer) remains responsible and liable for any and all obligations imposed by or incidental to any permit or rider issued to Principal signed by an employee or agent of (including any coordinator, runner or messenger used by) Film This! Production Services. Principal further agrees to comply with the terms and conditions of any such permits and hereby appoints Film This! Production Services as an authorized representative to facilitate compliance with such terms and conditions following issuance of such permits and to enter into agreements for Principal with respect thereto. Any person, city, agency, entity or organization (including FilmLA and any city, county or other jurisdiction that FilmLA contracts with) may rely on this appointment and not need obtain any further authorization for any act described herein. An original or electronic copy of this appointment shall be sufficient and may be treated as an original for all purposes. The appointment may be revoked by Principal at any time in writing delivered to FilmLA, but in any case shall expire one (1) year from the date of execution set forth below.

I declare under penalty of perjury under the laws of the State of California that I am authorized to appoint Film This! Production Services as an agent for Principal and based on that authority I hereby appoint Film This! Production Services as Principal's agent as set forth herein.

DATED 02/07/2020

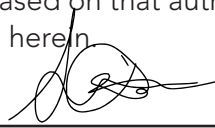BY 

REPRESENTATIVE'S SIGNATURE

Directors Bureau

NAME OF "PRINCIPAL" (PRODUCTION COMPANY)

1633 Cosmo Street

PRINCIPAL'S STREET ADDRESS

Stephen Predisik

PRINT PRINCIPAL REPRESENTATIVE NAME

Los Angeles CA 90028

CITY, STATE, ZIP CODE

Production Supervisor

REPRESENTATIVE TITLE (I.E. UPM, LOC. MGR.)

310-975-4462

PRINCIPAL'S TELEPHONE NUMBER